D:\BT2 CADD (02-80) REVISED (04-17)

BROAD AND CHESAPEAKE STREETS CORRIDOR PROJECT

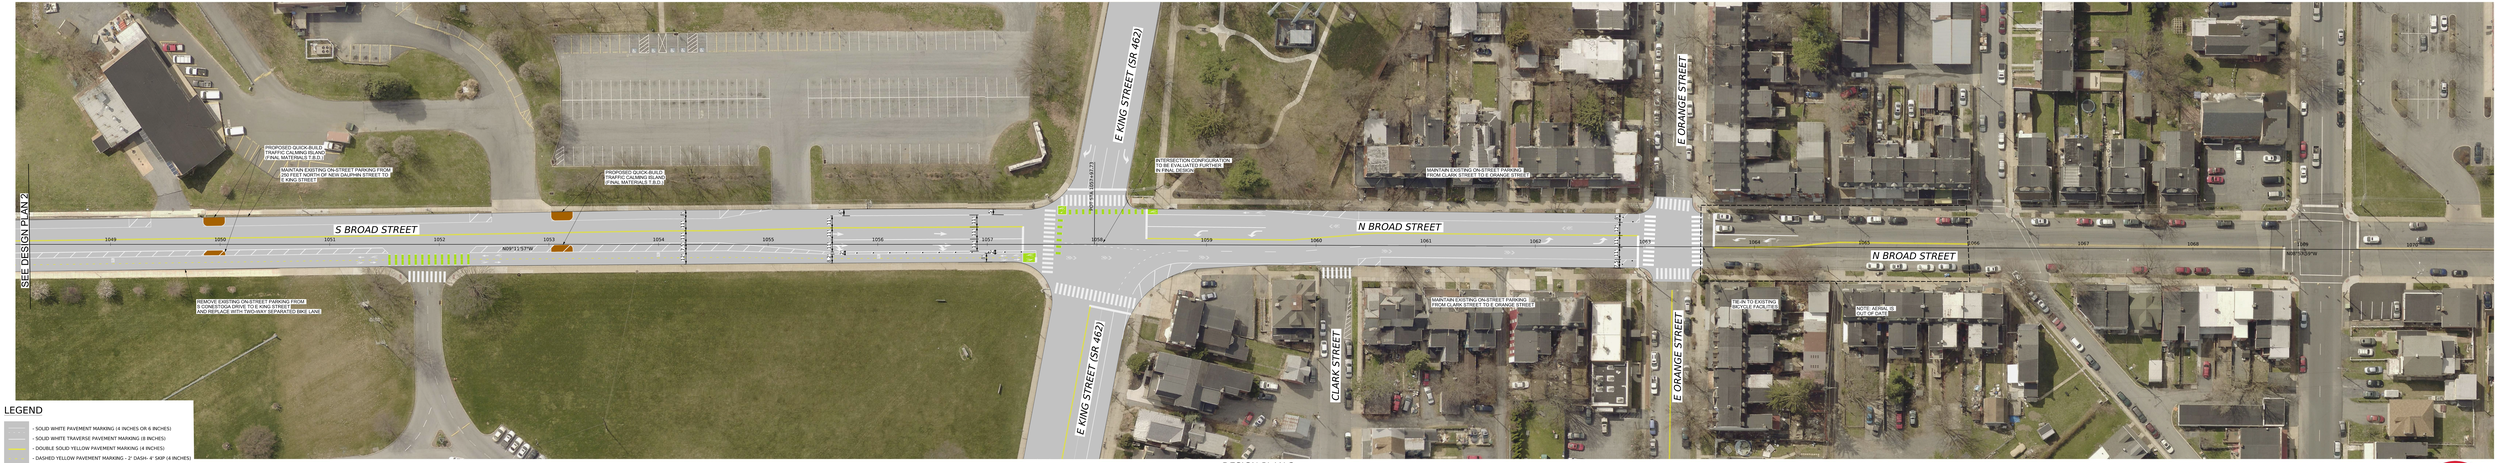

LEGEND

- SOLID WHITE PAVEMENT MARKING (4 INCHES OR 6 INCHES)
- SOLID WHITE TRAVERSE PAVEMENT MARKING (8 INCHES)
- DOUBLE SOLID YELLOW PAVEMENT MARKING (4 INCHES)
- DASHED YELLOW PAVEMENT MARKING - 2' DASH- 4' SKIP (4 INCHES)
- STOP BAR AND CROSSWALK PAVEMENT MARKINGS (24 INCHES)
- BICYCLE BOX
- BICYCLE LANE CONFLICT MARKINGS
- SHARED LANE PAVEMENT MARKING
- BICYCLE LANE PAVEMENT MARKING
- FLEXIBLE DELINEATOR POSTS
- PARKING STOPS

KITTELSON & ASSOCIATES

DESIGN PLAN 3
JANUARY 2024

SCALE

0 25 50 FEET

CITY OF LANCASTER

VISION ZERO LANCASTER